

Beech ¹² inches in diameter S 38° W 36 lks dist
 Beech 10 " " " N 18° W 58 " "

Corners made and lines run in Section
 No 10 T 7 R 1 E

Length of line from the N W
 corner of Section 10 to the northern $\frac{1}{2}$ mile
 post of the same 169 Poles & 3' lks

New witness tree and corner made equal
 distant between the Southern $\frac{1}{2}$ mile post
 and the S W corner of the same
 Poplar 30 inches in diameter N 6° W 21 links distant

+ corner at the N. E. corner of section No 9 T 7 R 1 E
 Beech 10 inches in diameter S 69° W 16 lks distant
 W oak 15 " " " S 77° E 19 " "

Section 10 T 7 R 1 E Length of the line
 north of the center 164 Poles & 7 links

Length of line west of center 161 Poles and 20 lks

corner 80 Poles 22 $\frac{1}{2}$ links west of the center
 Beech 10 inches in diameter and corner tree
 Robert Centright and Milton Strouss chain
 bearers sworn this may 12th 1856

James W Spencer
 M C Surveyor

Nov 20th A. D 1836

+ Ran the following lines
 and made the following corners in section
 11 Township No 10 north of range No 1 East
 for Eben Newton of Ohio

Beginning at the
 eastern $\frac{1}{2}$ mile post of said section witness
 trees Sugar 6 inches in diameter N 32° E 6 lks dist
 Sugar 5 " " " S 31 W 19 " "
 Then S 83° W 160 Poles to a stone witness
 tree Beech 18 inches in diameter S 74° E 26 $\frac{1}{2}$ lks dist
 Maple 20 " " " S 13° E 60 " "
 Then S 5° E 170 Poles to a stone witness
 Poplar 20 inches in diameter S 26° E 20 lks dist
 Beech 10 " " " N 43° W 40 " "
 This last named corner is the Southern

half mile part of Section No 11 and northern
half mile part of Section No 14 Then $N 85^{\circ} E 13^{\circ} 8'$
Poles to the south east corner of said Section 11
Witness Poplar 18 inches in diameter $S 38^{\circ} E 36$ links distant

Gym 12 " " " $N 26^{\circ} E 23$ " "
Then north north with the section line 170 Poles
to the beginning containing 168 acres 3 quarters &
30 Poles

Length of the line from South west corner
of Section No 14 T 10 R 1 E to the South east
corner of the same 333 Poles & 18 links
half distance 167 Poles 19 links

New witness trees made
at the South east corner of said Section No 14
Sugar 15 inches in diameter $S 44^{\circ} E 28$ links distant
Sugar 20 " " " $N 38^{\circ} W 45$ " "

Length of the line west of the center of Section No 14
T 10 R 1 E 172 Poles 4 links, half 86 Poles & 2 links
Witness trees made 86 Poles 2 links east of the Western 1/2 mile
part of said Section No 14
Buck 24 inches in diameter $S 74^{\circ} E 12 \frac{1}{4}$ links distant

Length of the line east of the center of Section
No 14 159 Poles 21 links

Corner made 88 Poles 22 links east of the South
west corner of Section 14
Buck 12 inches in diameter $S 86^{\circ} W 20 \frac{1}{2}$ links distant
" 20 " " " $N 85^{\circ} E 38$ " "

Witness trees and corner made at the South east
corner of the north west quart of Section No 14
Sugar 12 inches in diameter $S 30^{\circ} W 15$ links distant

Length of the north and South line through the
center of Section No 14 325 Poles $8 \frac{1}{2}$ links

New witness made at the Southern half mile part
of Section No 14
Buck 20 inches in diameter $N 34^{\circ} E 19 \frac{1}{2}$ links distant
" 24 " " " $S 18^{\circ} W 33$ " "

Corner made at the center of Section No 14 T 10 R 1 E
Buck 20 inches in diameter $S 48^{\circ} E 26$ links distant
" 30 " " " $S 24^{\circ} E 31$ " "

Distance from NE corner of NW quarter of Section No 14

To the S.E. corner of S.W. qr of same 168½ Poles

New witness trees made at the eastern ½ sec
mils post of Section No 11 T 10 R 1 E
Lynn 12 inches in diameter N 6° W 14 lks distant
Poplar 36 " " " N 83° E 28 " "

May 28 A.D. 1836

Ran the following lot of land for Eben
Newton in Section No 11 Township No 10 north
of Range No 1 East Beginning at the eastern
½ mile post of said Section No 11 Thence west
80 Poles to a Stone witness tree

Black Ash 10 inches in diameter S 85° W 12 lks dist
Elm 24 " " " N 32° W 14 " "

Then north 80 Poles 7 lks to a Stone witness tree
Black gum 18 inches in diameter S 77° E - lks dist
Gum 3 " " " S 37° W 48 " "

Then east 80 Poles to a Stone witness tree
Hickory 6 inches in diameter S 39½° W 21 lks dist
" 7 " " " S 81½° E 12 " "

Then South 80 Poles 7 lks to the beginning

Chain bearers James Robins & Elias Hardin
Sworn May 20th 1836

James W. Spencer
Mc Surveyor

John T. Hardin Elias Hardin and Mr
Lusk interested in the above survey

May 20th 1836

Ran the following lot of
land in Section No 23 T 10 R 1 E for
John T. Henderson Beginning at the eastern ½
mile stake of said Section witness trees
Beech 16 inches in diameter S 81° E 28½ links dist
" 12 " " " S 27½° E 28½ " "

Then west 167 Poles 19 links to a Stone wit tree
Black Ash 8 inches in diameter S 61° E 7½ lks dist
chestnut oak 10 " " " N 39° W 18 " "

Thence north 174 Poles and 4 links to the northern
½ mile post of said Section No 23 witness trees
Beech 20 inches in diameter N 54° E 17½ lks dist
" 24 " " " S 18° W 53 " "

Thence east 167 Poles 19 links to the N.E. corner
of said Section No 23 witness tree

T10N-R01E-14_0000_MCS

NORTH
SCALE: 1" = 120'

LEGEND

SECTION CORNER

FD

REBAR FOUND

5

5/8"x 24" REBAR
WITH/SURVEYOR CAP SET

1.1 ACRES

CONTIGUOUS ACRES @
LESS THAN 18% SLOPE

9405


ADDRESS

EASEMENT LINE

PROPERTY LINE

FR

ZONING: FOREST
RESERVE DISTRICT

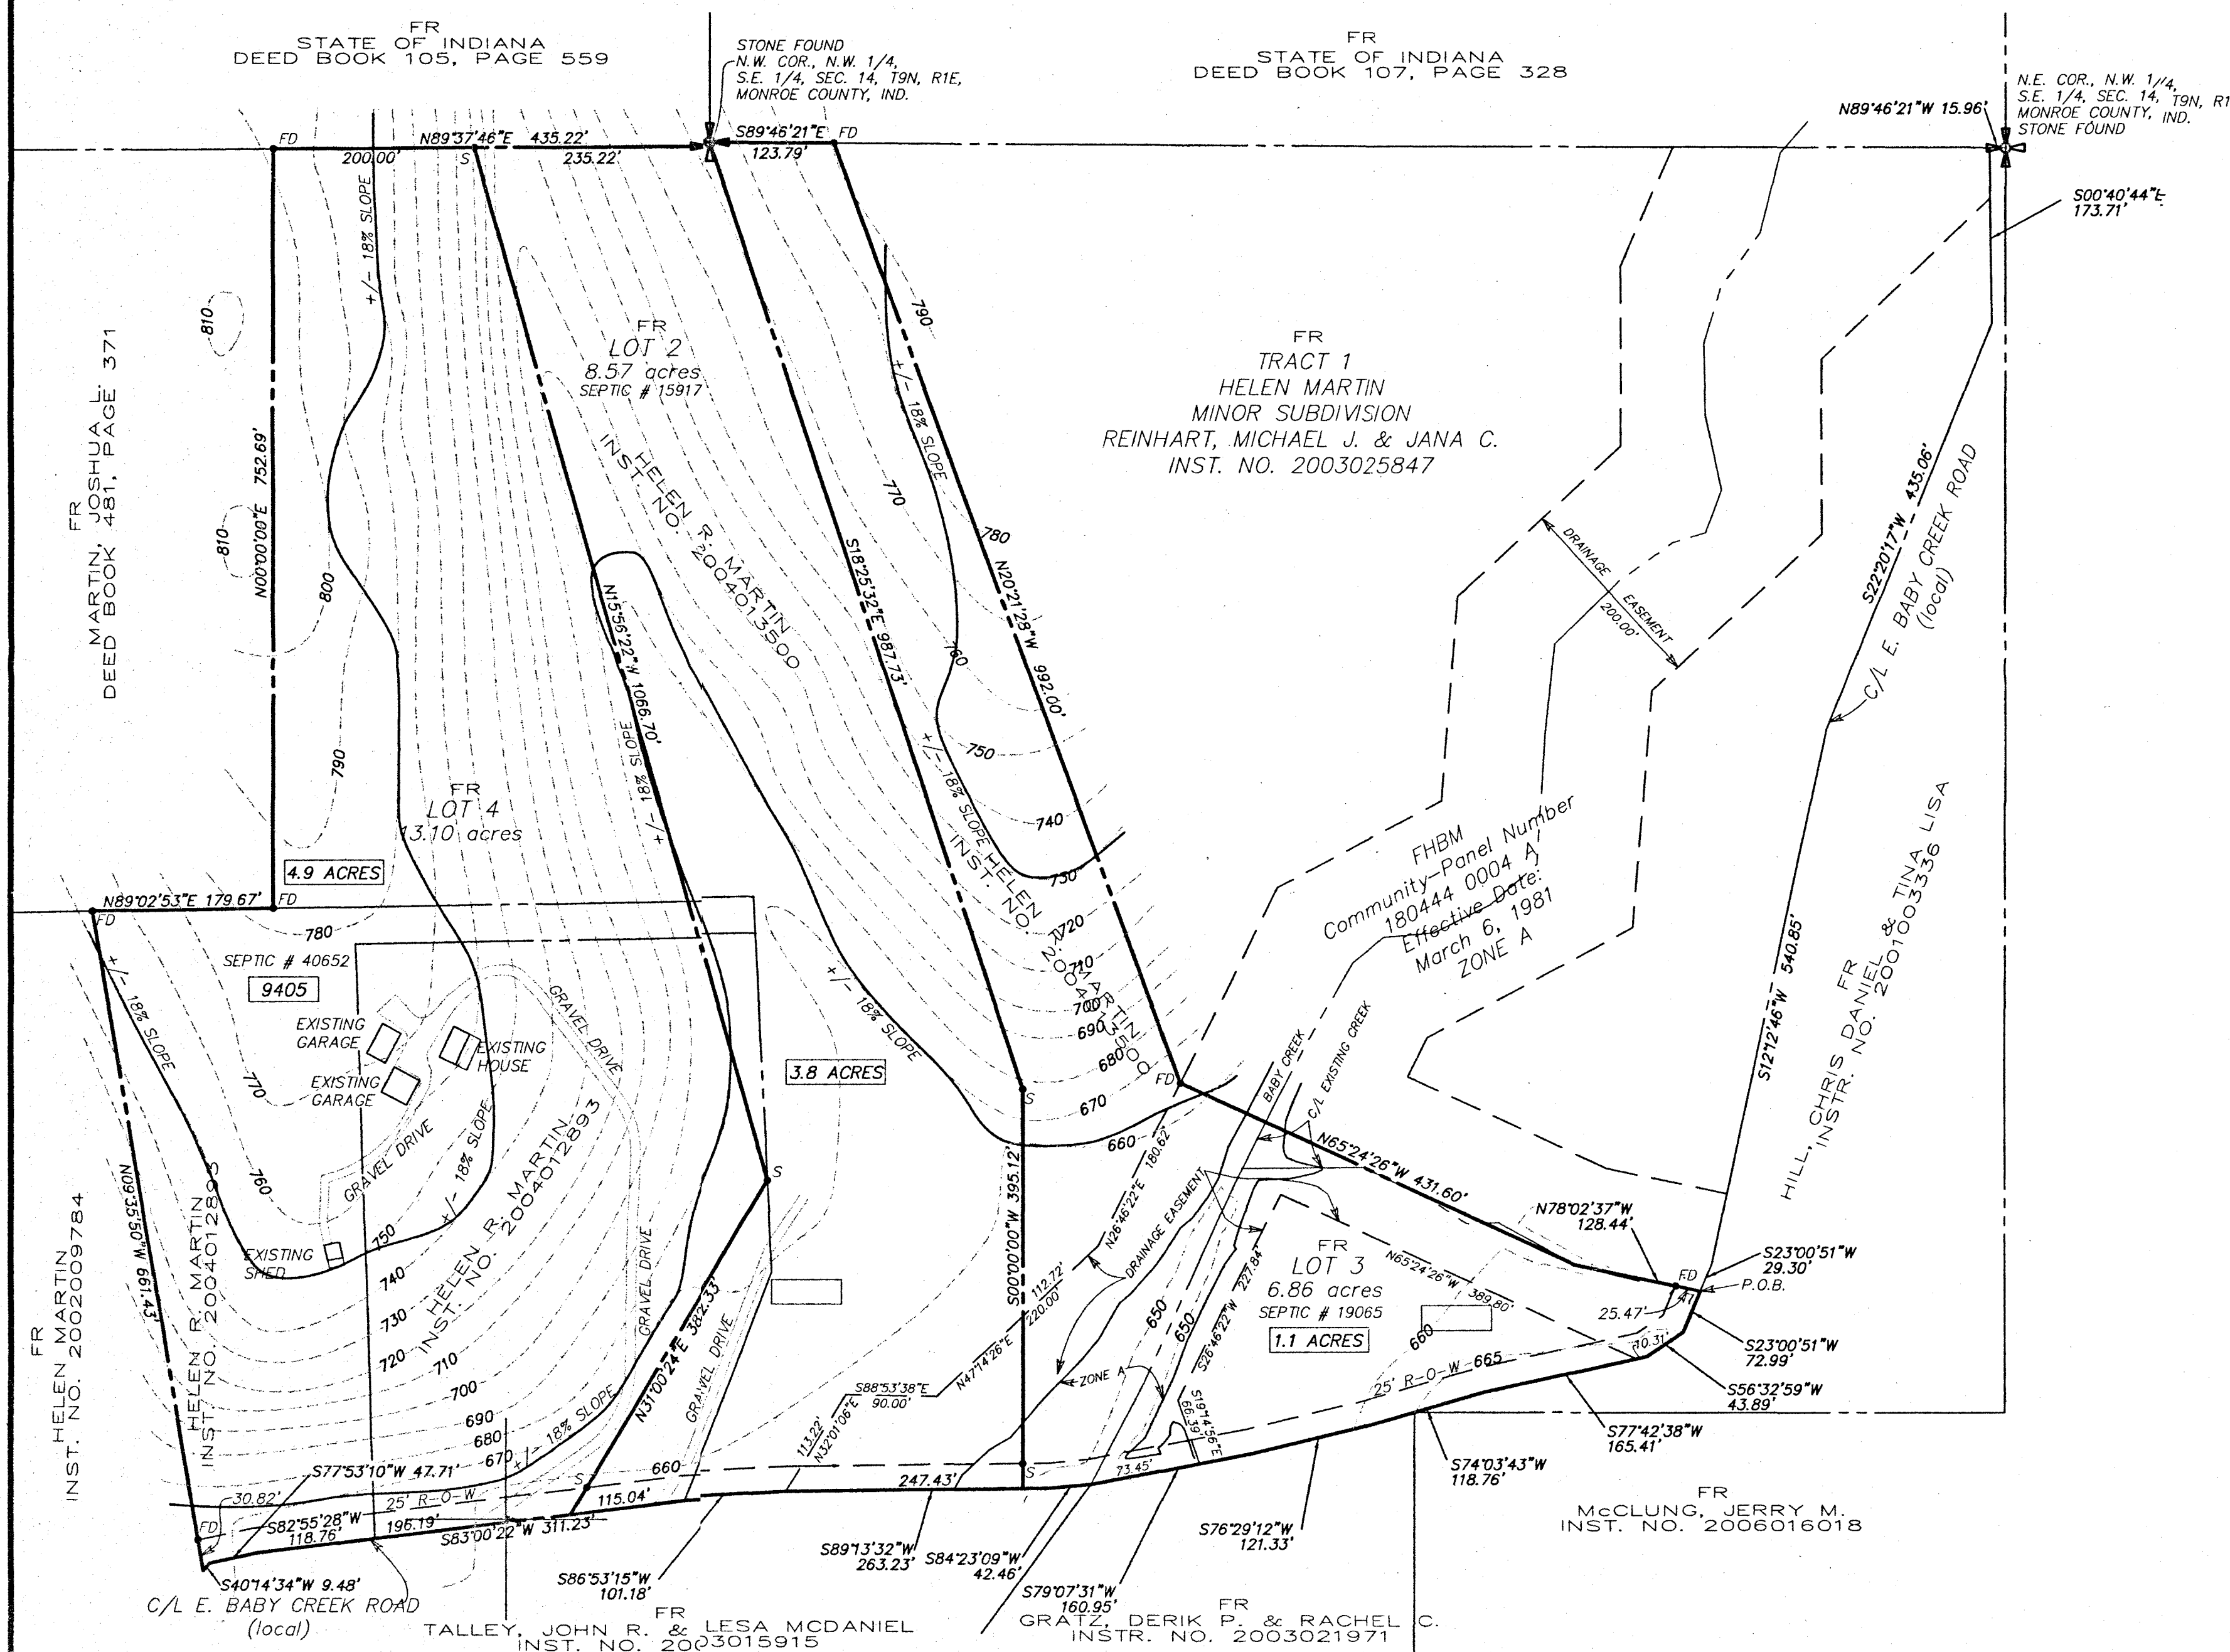

DATE OF SURVEY: FEB. 5, 2008
DATE OF REVISION: JUNE 2, 2008
FEBRUARY 5, 2008
HELEN MARTIN MINOR SUBDIVISION
AMENDMENT ONE
JOB NO. 5007178
SHEET 1 OF 2

Beech $2\frac{1}{2}$ inches in diameter S 88° W 86 lks dist
 Beech 10 " " " N 18° W 58 " "

Corners made and lines run in section
 No 10 T 7 R 1 E

Length of line from the N W
 corner of section 10 to the northern $\frac{1}{2}$ mile
 post of the same 169 Poles & 3 lks

New witness tree and corner made again
 distant between the Southern $\frac{1}{2}$ mile post
 and the S W corner of the same
 Poplar 30 inches in diameter N 6° W 21 links distant

+ corner at the N E corner of section No 9 T 7 R 1 E
 Beech 10 inches in diameter S 69° W 16 lks distant
 Oak 15 " " " S 77° E 19 " "

Section 10 T 7 R 1 E Length of the line
 north of the center 144 Poles & 7 links

Length of line west of center 161 Poles and 20 lks

corner 80 Poles $22\frac{1}{2}$ links west of the center
 Beech 10 inches in diameter and corner tree
 Robert Catright and Milton Stroms chain
 bearers sworn this may 12th 1856

James W Spencer
 M E Surveyor

Nov 20th A. D 1856

Run the following lines
 and made the following corners in section
 11 Township No 10 north of Range No 1 East
 for Eben Newton of Ohio

Beginning at the
 eastern $\frac{1}{2}$ mile post of said section witness
 trees Sugar 6 inches in diameter N 32° E 6 lks dist
 Sugar 5 " " " S 31° W 19 " "
 Then S 83° W 160 Poles to a stone witness
 tree Beech 18 inches in diameter S 74° E $26\frac{1}{2}$ lks dist
 Maple 20 " " " S 13° E 60 " "
 Then S 5° E 170 Poles to a stone witness
 Poplar 20 inches in diameter S 26° E 20 lks dist
 Beech 10 " " " N 43° W 40 " "
 This last named corner is the Southern

half mile part of Section No 11 and northern
half mile part of Section No 14 Then $N 85^{\circ} E 18^8$
Poles to the south east corner of said Section 11
Witness Poplar 18 inches in diameter $S 35^{\circ} E 34$ links distant

Lynx 12 " " " $N 26^{\circ} E 23$ " "
Then north north with the section line 170 Poles
to the beginning containing 168 acres 2 quarters &
50 Poles

Length of the line from South west corner
of Section No 14 T 10 R 1 E to the South east
corner of the same 333 Poles & 18 links
half distance 167 Poles 19 links

New witness trees made
at the South east corner of said Section No 14
Sugar 15 inches in diameter $S 44^{\circ} E 28$ links distant
Sugar 20 " " " $N 33^{\circ} W 45$ " "

Length of the line west of the center of Section No 14
T 10 R 1 E 172 Poles 4 links, half 86 Poles & links
Witness trees made 86 Poles 2 links east of the western 2 mile
part of said Section No 14
Buck 24 inches in diameter $S 74^{\circ} E 12\frac{1}{4}$ links distant

Length of the line east of the center of Section
No 14 159 Poles 21 links

Corner made 88 Poles 22 links east of the South
west corner of Section 14
Buck 12 inches in diameter $S 86^{\circ} W 20\frac{1}{2}$ links distant
" 20 " " " $N 83^{\circ} E 38$ " "

Witness trees and corner made at the South east
corner of the north west quart of Section No 14
Sugar 12 inches in diameter $S 30^{\circ} W 15$ links distant

Length of the north and South line through the
center of Section No 14 325 Poles $8\frac{1}{2}$ links

New witness made at the Southern half mile part
of Section No 14
Buck 20 inches in diameter $N 34^{\circ} E 19\frac{1}{2}$ links distant
" 24 " " " $S 18^{\circ} W 33$ " "

Corner made at the center of Section No 14 T 10 R 1 E
Buck 20 inches in diameter $S 45^{\circ} E 26$ links distant
" 30 " " " $S 24^{\circ} E 31$ " "

Distance from NE corner of NW quarter of Section No 14

To the S.E. corner of S.W. qr of same 168½ Poles

New witness trees made at the eastern ½ day
mils post of Section No 11 T 10 R 1 E
Lynn 12 inches in diameter N 6° W 19 lks distant
Poplar 86 " " " N 83° E 28 " "

May 28 A.D. 1856

Ran the following lot of land for Eben
Newton in Section No 11 Township No 10 north
of Range No 1 East Beginning at the eastern
½ mile post of said Section No 11 Thence west
80 Poles to a stone witness tree

Black Ash 10 inches in diameter S 85° W 12 lks distant
Elm 24 " " " N 82° W 14 " "

Then north 80 Poles 7 lks to a stone witness tree
Black gum 18 inches in diameter S 77° E - lks distant
Gum 3 " " " S 70° W 48 " "

Then east 80 Poles to a stone witness tree
Hickory 6 inches in diameter S 39½° W 21 lks distant
" 7 " " " S 81½° E 12 " "

Then South 80 Poles 7 lks to the beginning

Chain bearers James Robins & Elias Hardin
Sworn May 20th 1856

James W. Spencer
Mc Surveyor

John T. Hardin Elias Hardin and Mr
Lunk interested in the above survey

May 20th 1856

Ran the following lot of
land in Section No 23 T 10 R 1 E for
John T. Henderson Beginning at the eastern ½
mile stake of said Section witness trees
Beech 16 inches in diameter S 81° E 28½ links distant
" 12 " " " S 27½° E 28½ " "

Then west 167 Poles 19 links to a stone wit tree
Black Ash 8 inches in diameter S 61° E 7½ lks distant
chestnut oak 10 " " " N 39° W 18 " "

Thence north 174 Poles and 4 links to the northern
½ mile post of said Section No 23 witness trees
Beech 20 inches in diameter N 84° E 17½ lks distant
" 24 " " " S 18° W 53 " "

Thence east 167 Poles 19 links to the N.E. corner
of said Section No 23 witness tree

April 20th A D 1864

Surveyed the following lines and made the following corners in Section No 22 Town 10 Range one east Length of line from the north east corner of said Section No 22 to the north west corner of the same 320 Poles & 6 links. New witness made at the $\frac{1}{2}$ mile part of said Section No 22. Black oak 3 inches in diameter S 27° W 12 1/2 links distant Chestnut oak 18 inches in diameter N 36° W 2 1/2 links. Then began 80 Poles & 8 links west of the north east corner. Witness tree white walnut 2 inches in diameter S 25° W 47 links distant Birch 15 inches in diameter S 52° E 6 1/4 links. Thence 6° E 160 Poles to a stone Thence S 85° W 80 Poles to a stone Then S 34° E 162 Poles to a stone at the southern $\frac{1}{2}$ mile part of said Section No 22. William Jackson and James Hendrickson chain bearers. Sworn this April 20th 1864.

James W. Spencer Ch & Sur
The above was done for Thomas J. Hendrickson Executor
Hendrickson & Elmore Hendrickson also George Kiddle
J. W. Spencer, Ch & Sur

April 21st A D 1864

Ran the following line in Section No 14 in Township No 10 north of Range one east for Elias Ferdin & — Henderson Beginning at the western $\frac{1}{2}$ mile part of said section witness tree white oak 10 inches in diameter S 80° E 44 links distant white oak 5 inches in diameter N 85° E 16 links distant Then S 89° E 222 Poles to the eastern $\frac{1}{2}$ mile part of the same. William Jackson and James Hendrickson chain bearers. Sworn this April 21st 1864.

James W. Spencer
Monroe County Surveyor

April 22nd A D 1864

Ran the following lines and made the following corners for William Jackson and William The lung in Section No 26 Township No 10 north of Range No one east. Began at the north west corner of said Section. Thence South with said Section line 162 Poles & 16 links to the western $\frac{1}{2}$ mile part of the same. Thomas J. Hendrickson and Elias Ferdin chain bearers. By consent of parties.

James W. Spencer
Monroe Co Sur

April 20th A D 1864

Surveyed the following lines and made the following corners in Section No 22 Town 10 Range one east Length of line from the north east corner of Said Section No 22 To the north west corner of The Same 320 Poles & 6 links New witness made at the $\frac{1}{2}$ mile post of Said Section No 22. Black oak 3 inches in diameter S 24° W 1 $\frac{1}{4}$ links distant Chestnut oak 18 inches in diameter N 36° W 2 $\frac{1}{4}$ links Then began 80 Poles & 3 links west of the north east corner. Witness tree white walnut 2 inches in diameter S 25° W 49 links distant Birch 15 inches in diameter S 3 $\frac{1}{2}$ ° E 64 links Thence 6° E 160 Poles to a stone Thence S 83° W 80 Poles to a stone Thence S 3 $\frac{1}{2}$ ° E 162 Poles to a stone at the southern $\frac{1}{2}$ mile post of Said Section No 22 William Jackson and James Hendrickson chain bearers Sworn this April 20th 1864

James W Spencer M C Sur
The above was done for Thomas P Hendrickson Ezekiel Hendrickson & Elmore Hendrickson also George Kiddle
J W Spencer, M C S

April 21st A D 1864

Ran the following line in Section No 14 in Township No 10 north of Range No one east for Elias Furdin & — Henderson Beginning at the western $\frac{1}{2}$ mile post of Said section witness tree white oak 10 inches in diameter S 80° E 44 links distant White oak 5 inches in diameter N 85° E 16 links distant Then N 84° E 322 Poles to the eastern $\frac{1}{2}$ mile post of the Same William Jackson and James Hendrickson chain bearers Sworn this April 21st 1864


James W Spencer
Monroe County Surveyor

April 22nd A D 1864

Ran the following lines and made the following corners for William Jackson and William McElung in Section No 26 Township No 10 north of Range No one east began at the north west corner of Said Section Thence South with Said Section line 162 Poles & 15 links to the western $\frac{1}{2}$ mile post of the Same Thomas P Hendrickson and Elias Furdin chain bearers by contract of parties

James W Spencer
Monroe Co Sur

Survey of Section 14 T. 10 R. 1 E.

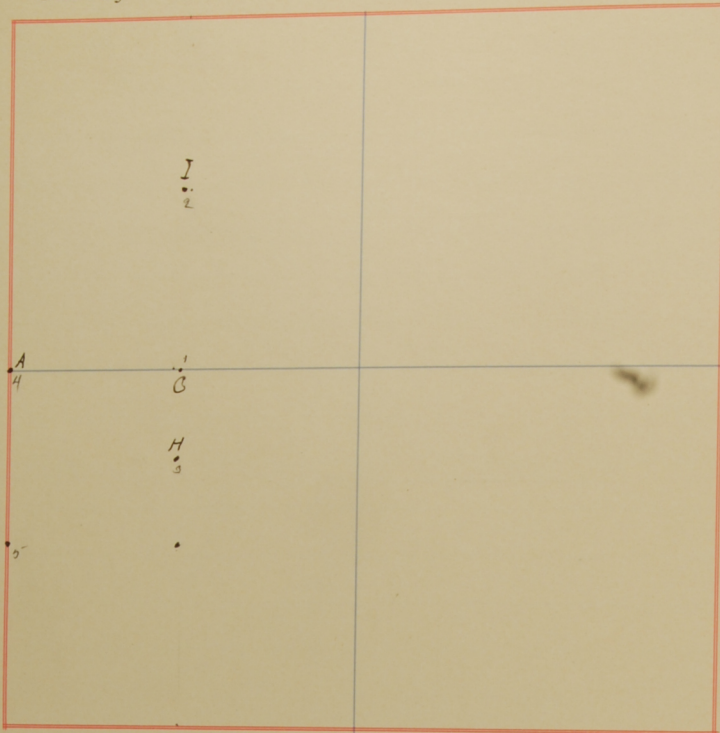

FIELD NOTES.

Witness Trees	Inches in Diameter	Bearings	Distances in Links	Witness Trees	Inches in Diameter	Bearings	Distances in Links
A ² 1/2 distance bet. W 1/2 m.p. and center							
C Elm	14	S 88° W	100				
B Sassafras	10	S 56° W	33				
center of the N. W. quarter							
C ² Ash	6	N 63 1/2° W	41				
Beech	20	S 62 1/2° E	66				
D Oak	6	S 66 1/2° E	46 1/2				
40 rods N of the center of S.W. qr.							
E ³ Sycamore	20	N 21 1/2° W	30				
Walnut	18	S 32 1/2° E	49				
F ⁴ Cherry	20	S 16 1/2° W	43				
perpetuated W 1/2 m.p.							
G ⁴ Beech	6	S 26 1/2° E	32 1/2				
Nekony	3	S 64° W	29 1/2				
H ⁴ Oak	6	S 88° E	41.				
1/2 distance bet W 1/2 m.p. & S.W. cor.							
I ⁵ Elm	8	S 18 1/2° W	29.				
Sug	8	N 17° W	24 1/2				
Sug	6	N 23 1/2°	27 1/2				

Survey for Regina Herzschetal in section 14 T 10 R 1 E.

May 26th 1911. Legal notice having been given we met pursuant thereto and organized by qualifying Howard Anderson, Richard Fomey chainmarkers, and Joseph Wilson flagman we then proceeded to make the following survey as per plat and notes in section 14 T 10 R 1 E.

I hereby certify the foregoing to be a true and correct report of the survey as made by me on the above date as I verily believe

In witness whereof I attach my hand and seal
Charles M. Bowers